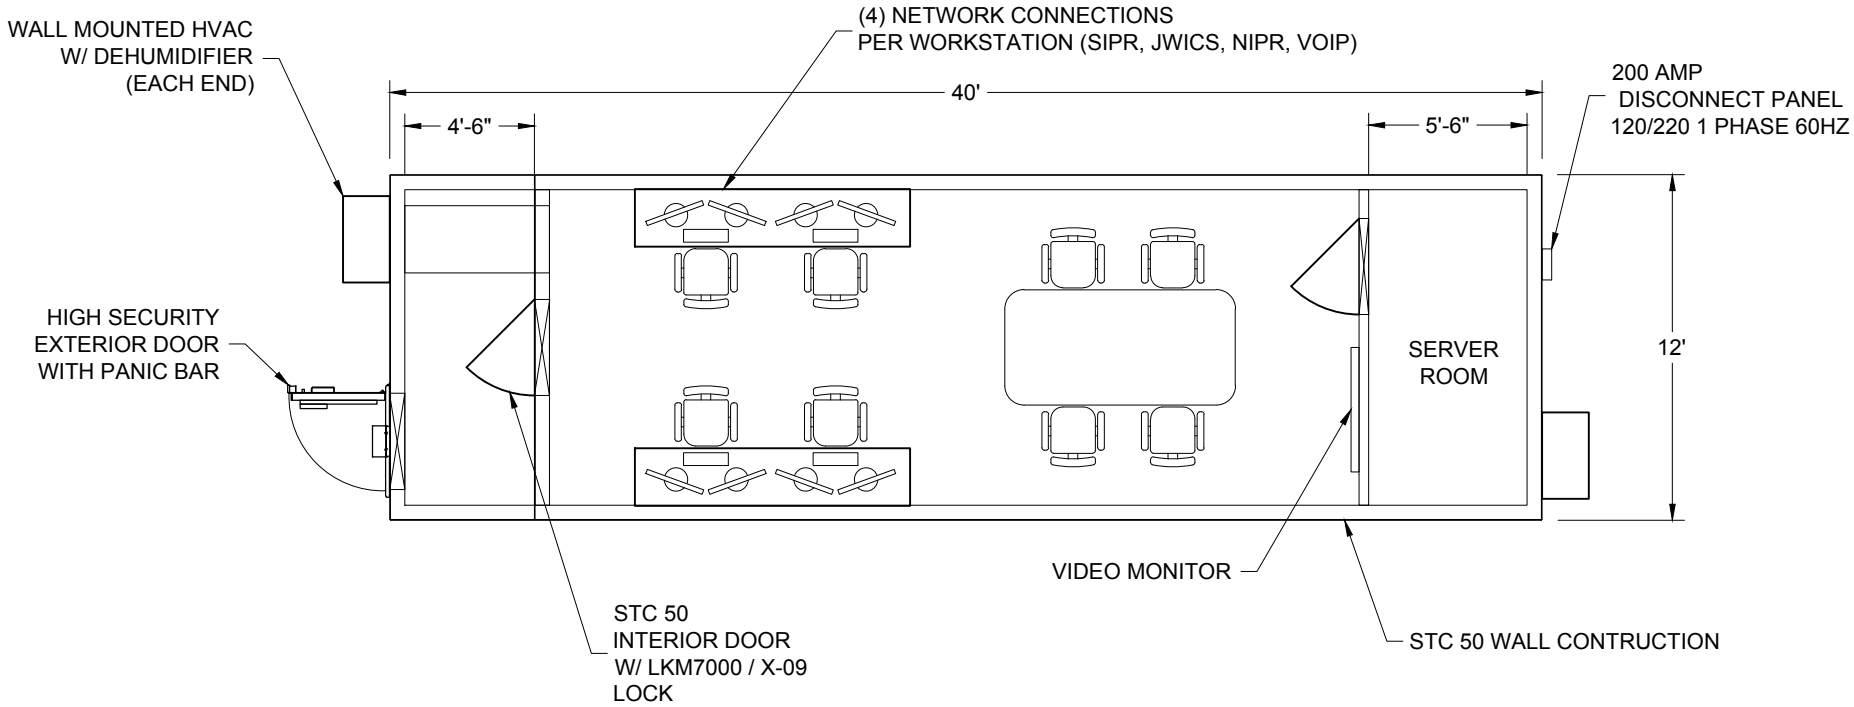

THIS DRAWING IS THE PROPERTY OF ARMAG CORPORATION WHO CLAIMS PROPRIETARY RIGHTS IN THE MATERIAL DISCLOSED. IT IS ISSUED IN CONFIDENCE FOR ENGINEERING INFORMATION ONLY AND MAY NOT BE COPIED OR USED FOR MANUFACTURE OF ANYTHING SHOWN WITHOUT SPECIFIC PERMISSION FROM ARMAG CORPORATION.

UNIT SIZE	40' X 12' X 10'
UNIT SPEC	GOVERMENT
UNIT TYPE	SCIF
CUSTOMER	-
LOCATION	-
SERIAL	-

ARMAG®
CORPORATION
Manufacturers of Arms Vaults and Explosive Storage magazines since 1969
300 ARMAG AVE. • BARDSTOWN, KY 40004 • PHONE: (800) 443-9994 •
FAX: (502) 348-4801 • EMAIL: info@armagcorp.com

DESCRIPTION: SCIF LAYOUT	DRAWN BY: CMS	REVISION: -	
	DATE DRAWN: 6/1/2011		
	APPROVED BY: -	APPROX. SHIPPING WT. IN LBS.: -	
	SHEET SIZE: A		
LINING: STC 50	SCALE: 1:80	DRAWING NO.: S384	
	SHEET: 1 OF 1		